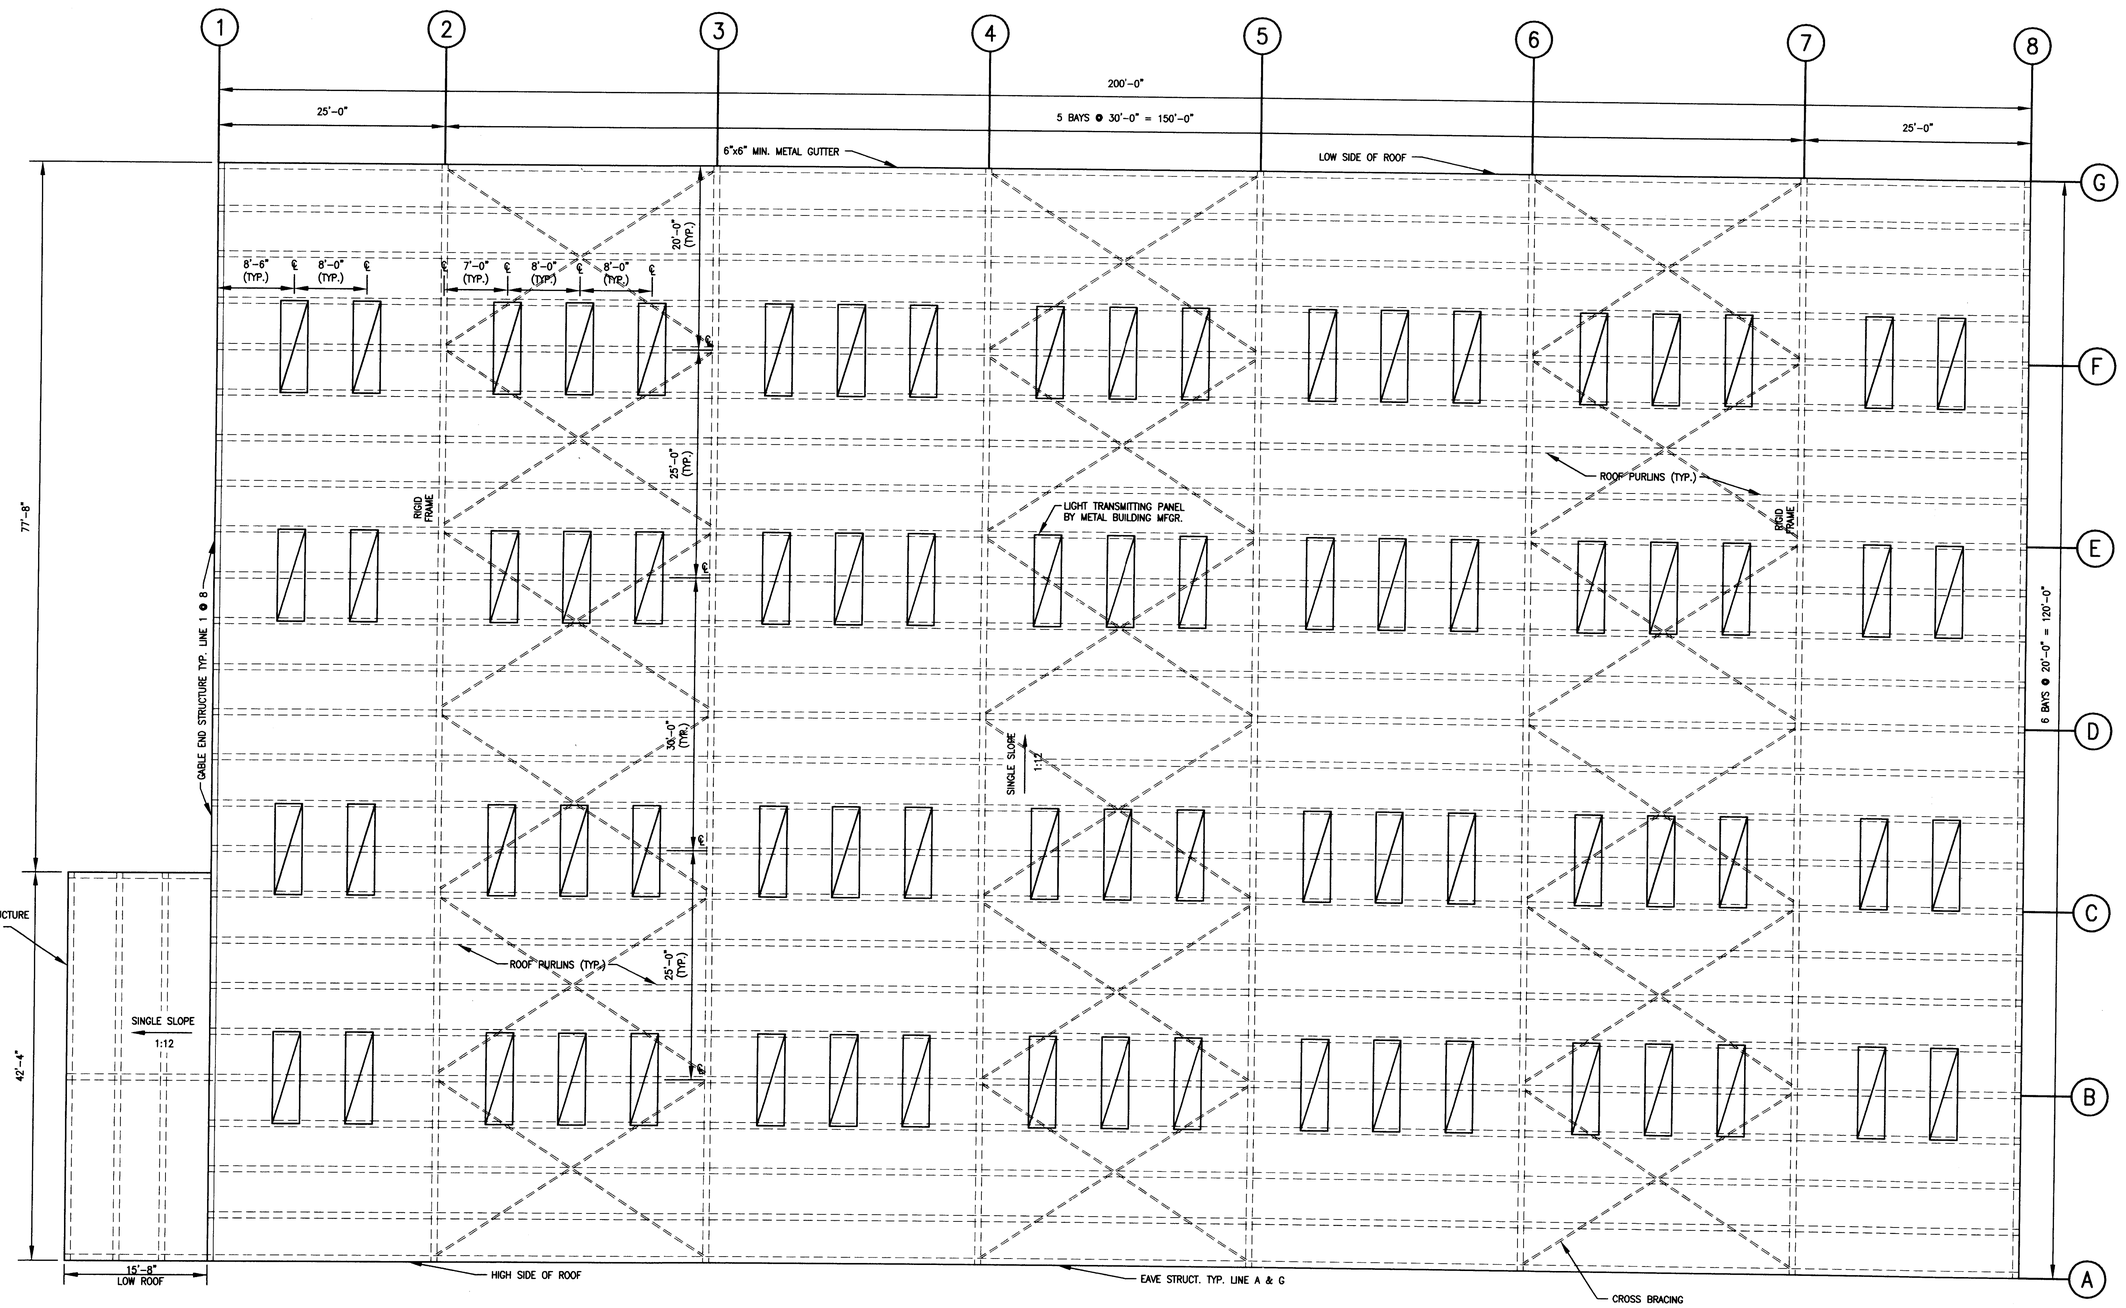

ROOF PLAN

SCALE: 1/8" = 1'- 0"

3'x10' TYP. TRANSLUCENT PANEL

TRANSLUCENT PANEL = 2,160SF
ROOF AREA = 24,00SF
APPROXIMATELY 9%

NOTE:
REFER TO MECHANICAL PLAN (M-2), FOR LOCATION OF ROOFTOP EXHAUST FANS.

8 4 0 4 8 12
SCALE: 1/8" = 1'-0"

REVISIONS			
NO.	DATE	BY	DESCRIPTION

SEAL

STATE OF MARYLAND
GEORGE A. KUNKEL
PROFESSIONAL ENGINEER

CENTRAL LANDFILL FACILITY SITE
MUNICIPAL SOLID WASTE RECOVERY FACILITY

WORCESTER COUNTY, MARYLAND

ROOF PLAN

EA ENGINEERING, SCIENCE, AND TECHNOLOGY
Loveton Center
15 Loveton Circle
Sparks, Maryland 21152
(410) 771-4950

DATE	MAY 2002
DESIGNED BY	DOK
DRAWN BY	FDV
CHECKED BY	GAT
PROJECT MANAGER	GAT
PROJECT NUMBER	10609.14
SCALE	AS SHOWN
FILE NAME	A-4
DRAWING NUMBER	A-4
SHEET NUMBER	11 OF 31

FILE: (LOKATION) Q:\PROJECTS\10609.14\CONTRACTDWNGS\A-4.DWG 6-3-02