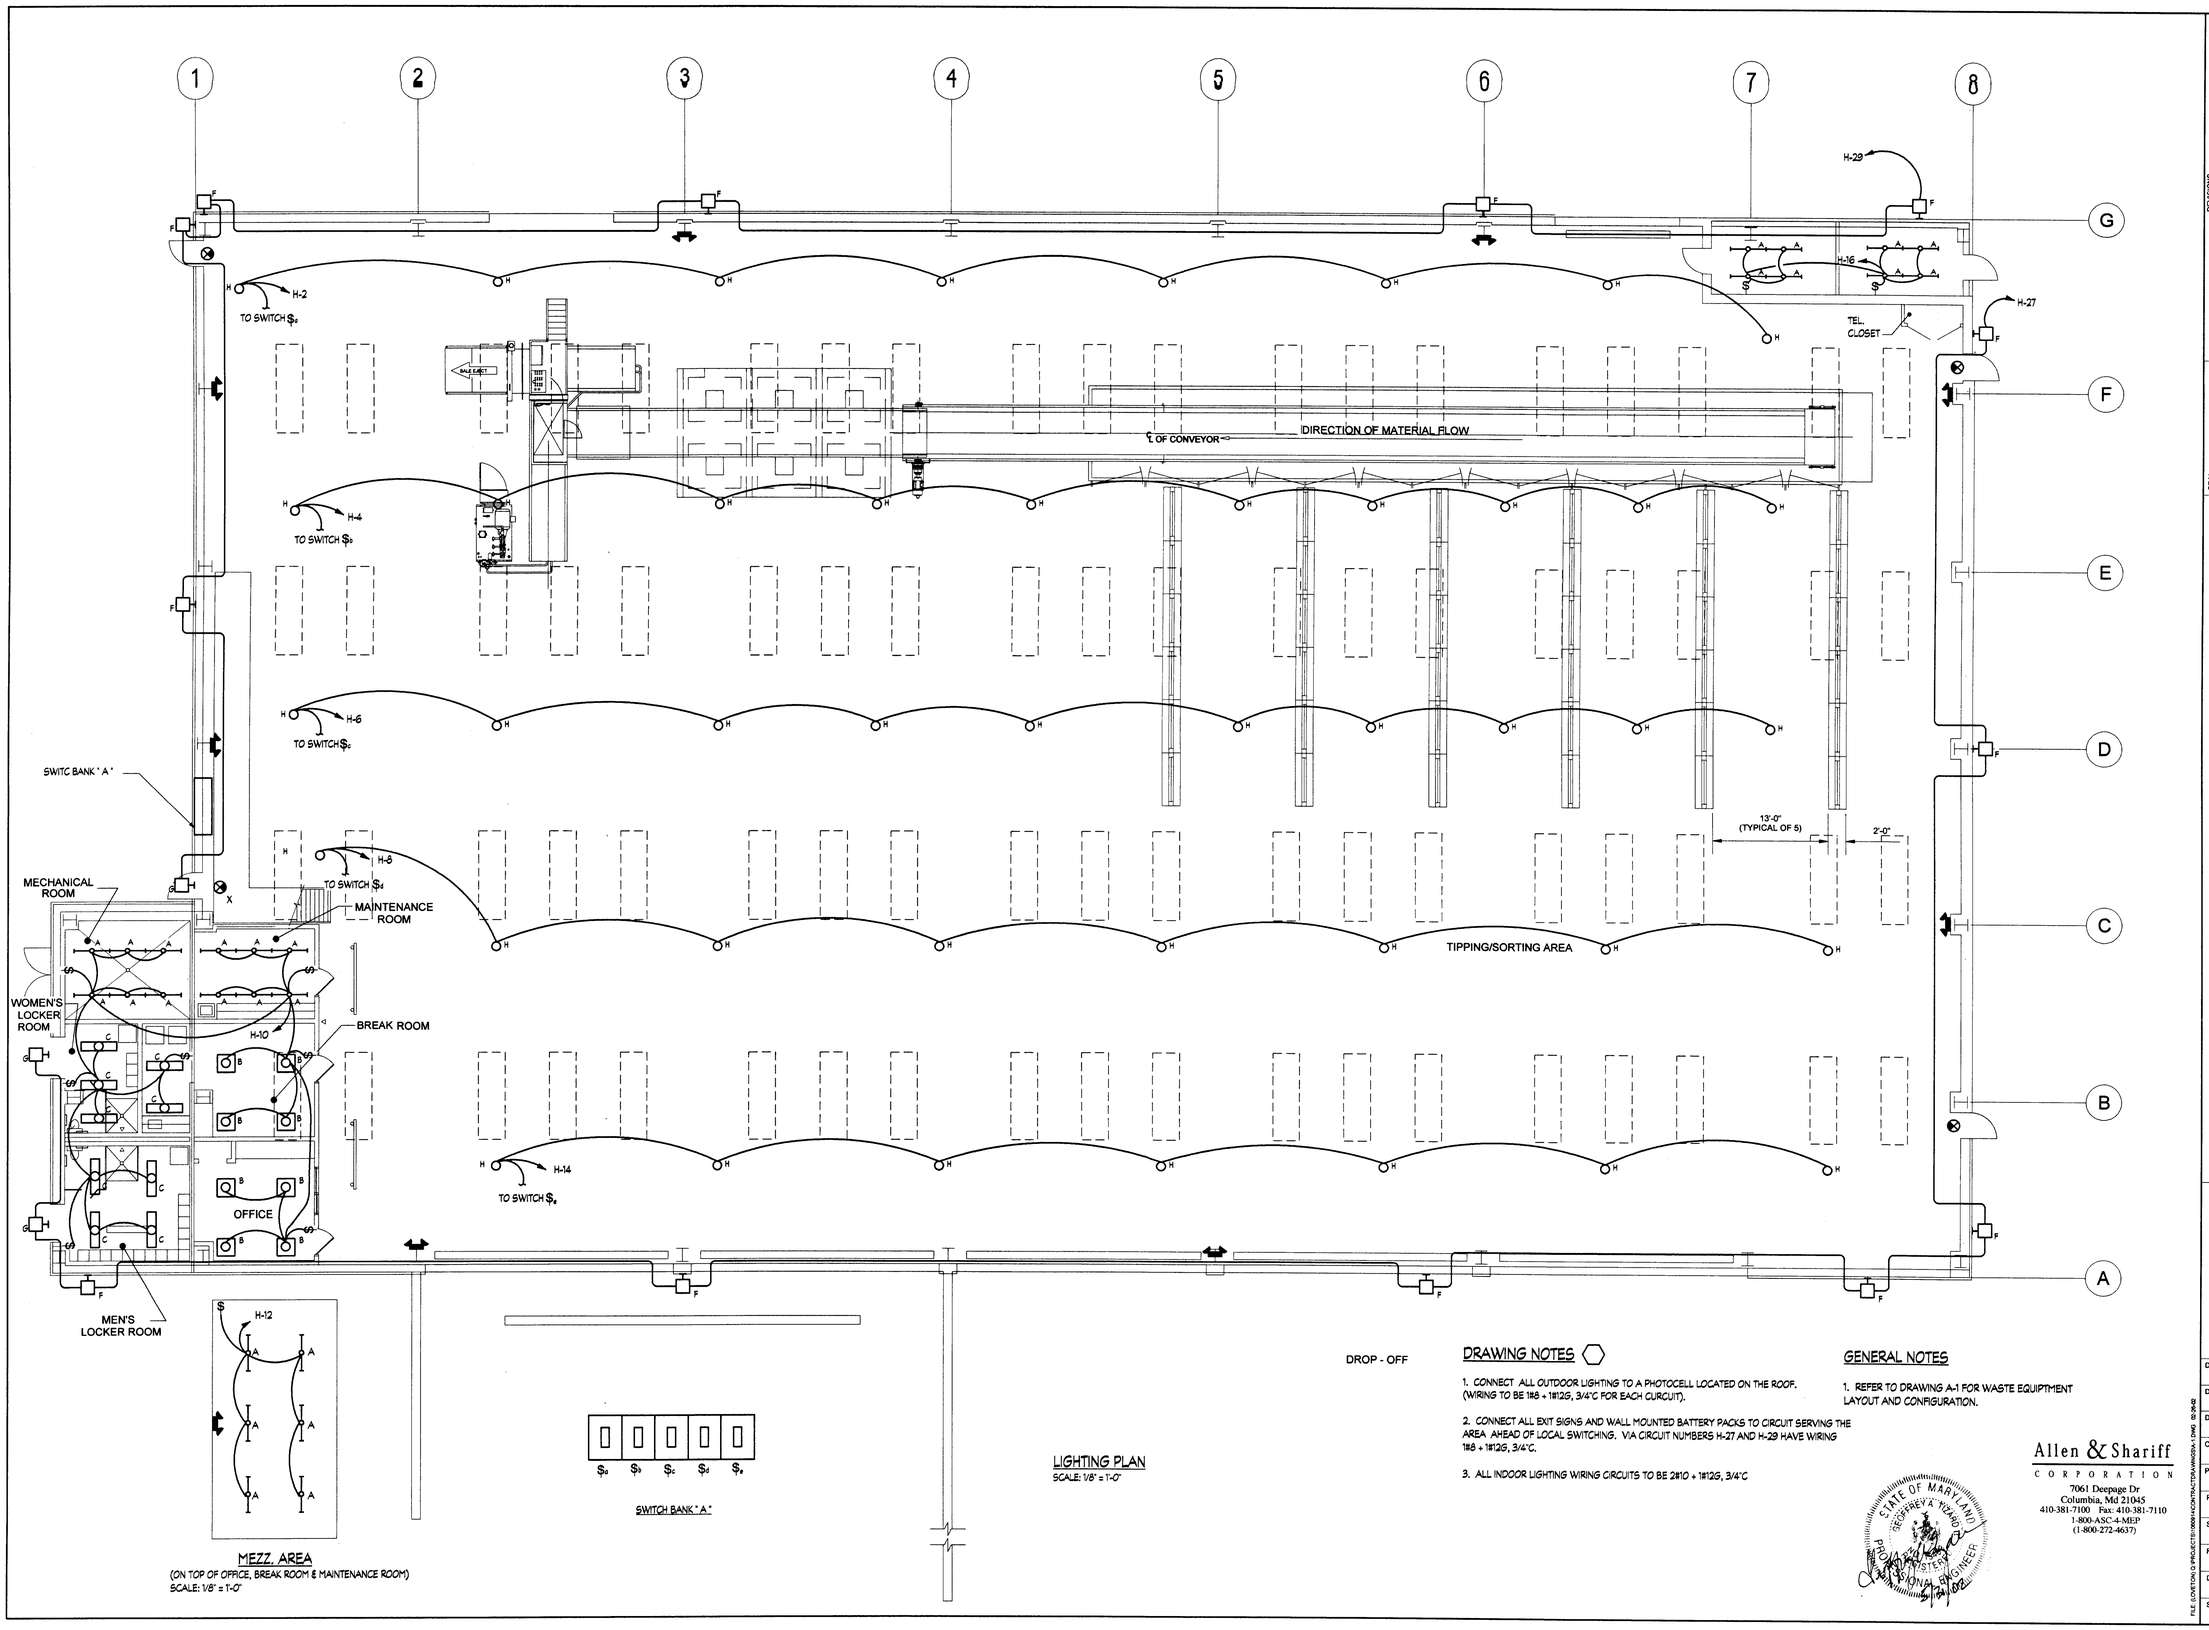

MEZZ. AREA
(ON TOP OF OFFICE, BREAK ROOM & MAINTENANCE ROOM)
SCALE: 1/8" = 1'-0"

LIGHTING PLAN
SCALE: 1/8" = 1'-0"

DRAWING NOTES

1. CONNECT ALL OUTDOOR LIGHTING TO A PHOTOCELL LOCATED ON THE ROOF. (WIRING TO BE 1#8 + 1#12G, 3/4"C FOR EACH CURCUIT).

2. CONNECT ALL EXIT SIGNS AND WALL MOUNTED BATTERY PACKS TO CIRCUIT SERVING THE AREA AHEAD OF LOCAL SWITCHING. VIA CIRCUIT NUMBERS H-27 AND H-29 HAVE WIRING 1#8 + 1#12G, 3/4"C.

3. ALL INDOOR LIGHTING WIRING CIRCUITS TO BE 2#10 + 1#12G, 3/4"C

GENERAL NOTES

1. REFER TO DRAWING A-1 FOR WASTE EQUIPTMENT LAYOUT AND CONFIGURATION.

Allen & Shariff
CORPORATION
7061 Deepage Dr
Columbia, Md 21045
410-381-7100 Fax: 410-381-7110
1-800-ASC-4-MEP
(1-800-272-4637)

STATE OF MARYLAND
JEFFREY A. NYLAND
REGISTERED
PROFESSIONAL ENGINEER
No. 17884
5/31/02

NO	DATE	BY	DESCRIPTION

REVISIONS

SEAL

STATE OF MARYLAND
JAMES A. NEWELL
No. 19878
PROFESSIONAL ENGINEER
5/31/02

CENTRAL LANDFILL FACILITY SITE
MUNICIPAL SOLID WASTE RECOVERY FACILITY
WORCESTER COUNTY, MARYLAND

LIGHTING PLAN

EA ENGINEERING, SCIENCE, AND TECHNOLOGY
Loveton Center
15 Loveton Circle
Sparks, Maryland 21152
(410) 771-4950

DATE	MAY 2002
DESIGNED BY	IG
DRAWN BY	NLM
CHECKED BY	IG
PROJECT MANAGER	GAT
PROJECT NUMBER	10609.14
SCALE	1/8" = 1'-0"
FILE NAME	LIGHTING PLAN
DRAWING NUMBER	E-3
SHEET NUMBER	23 OF 31

FILE G:\CONTENT\G-PROJECTS\10609-MCONTRACTOR\MWCRA-1.DWG 05:29:40

ASC PROJECT #01068