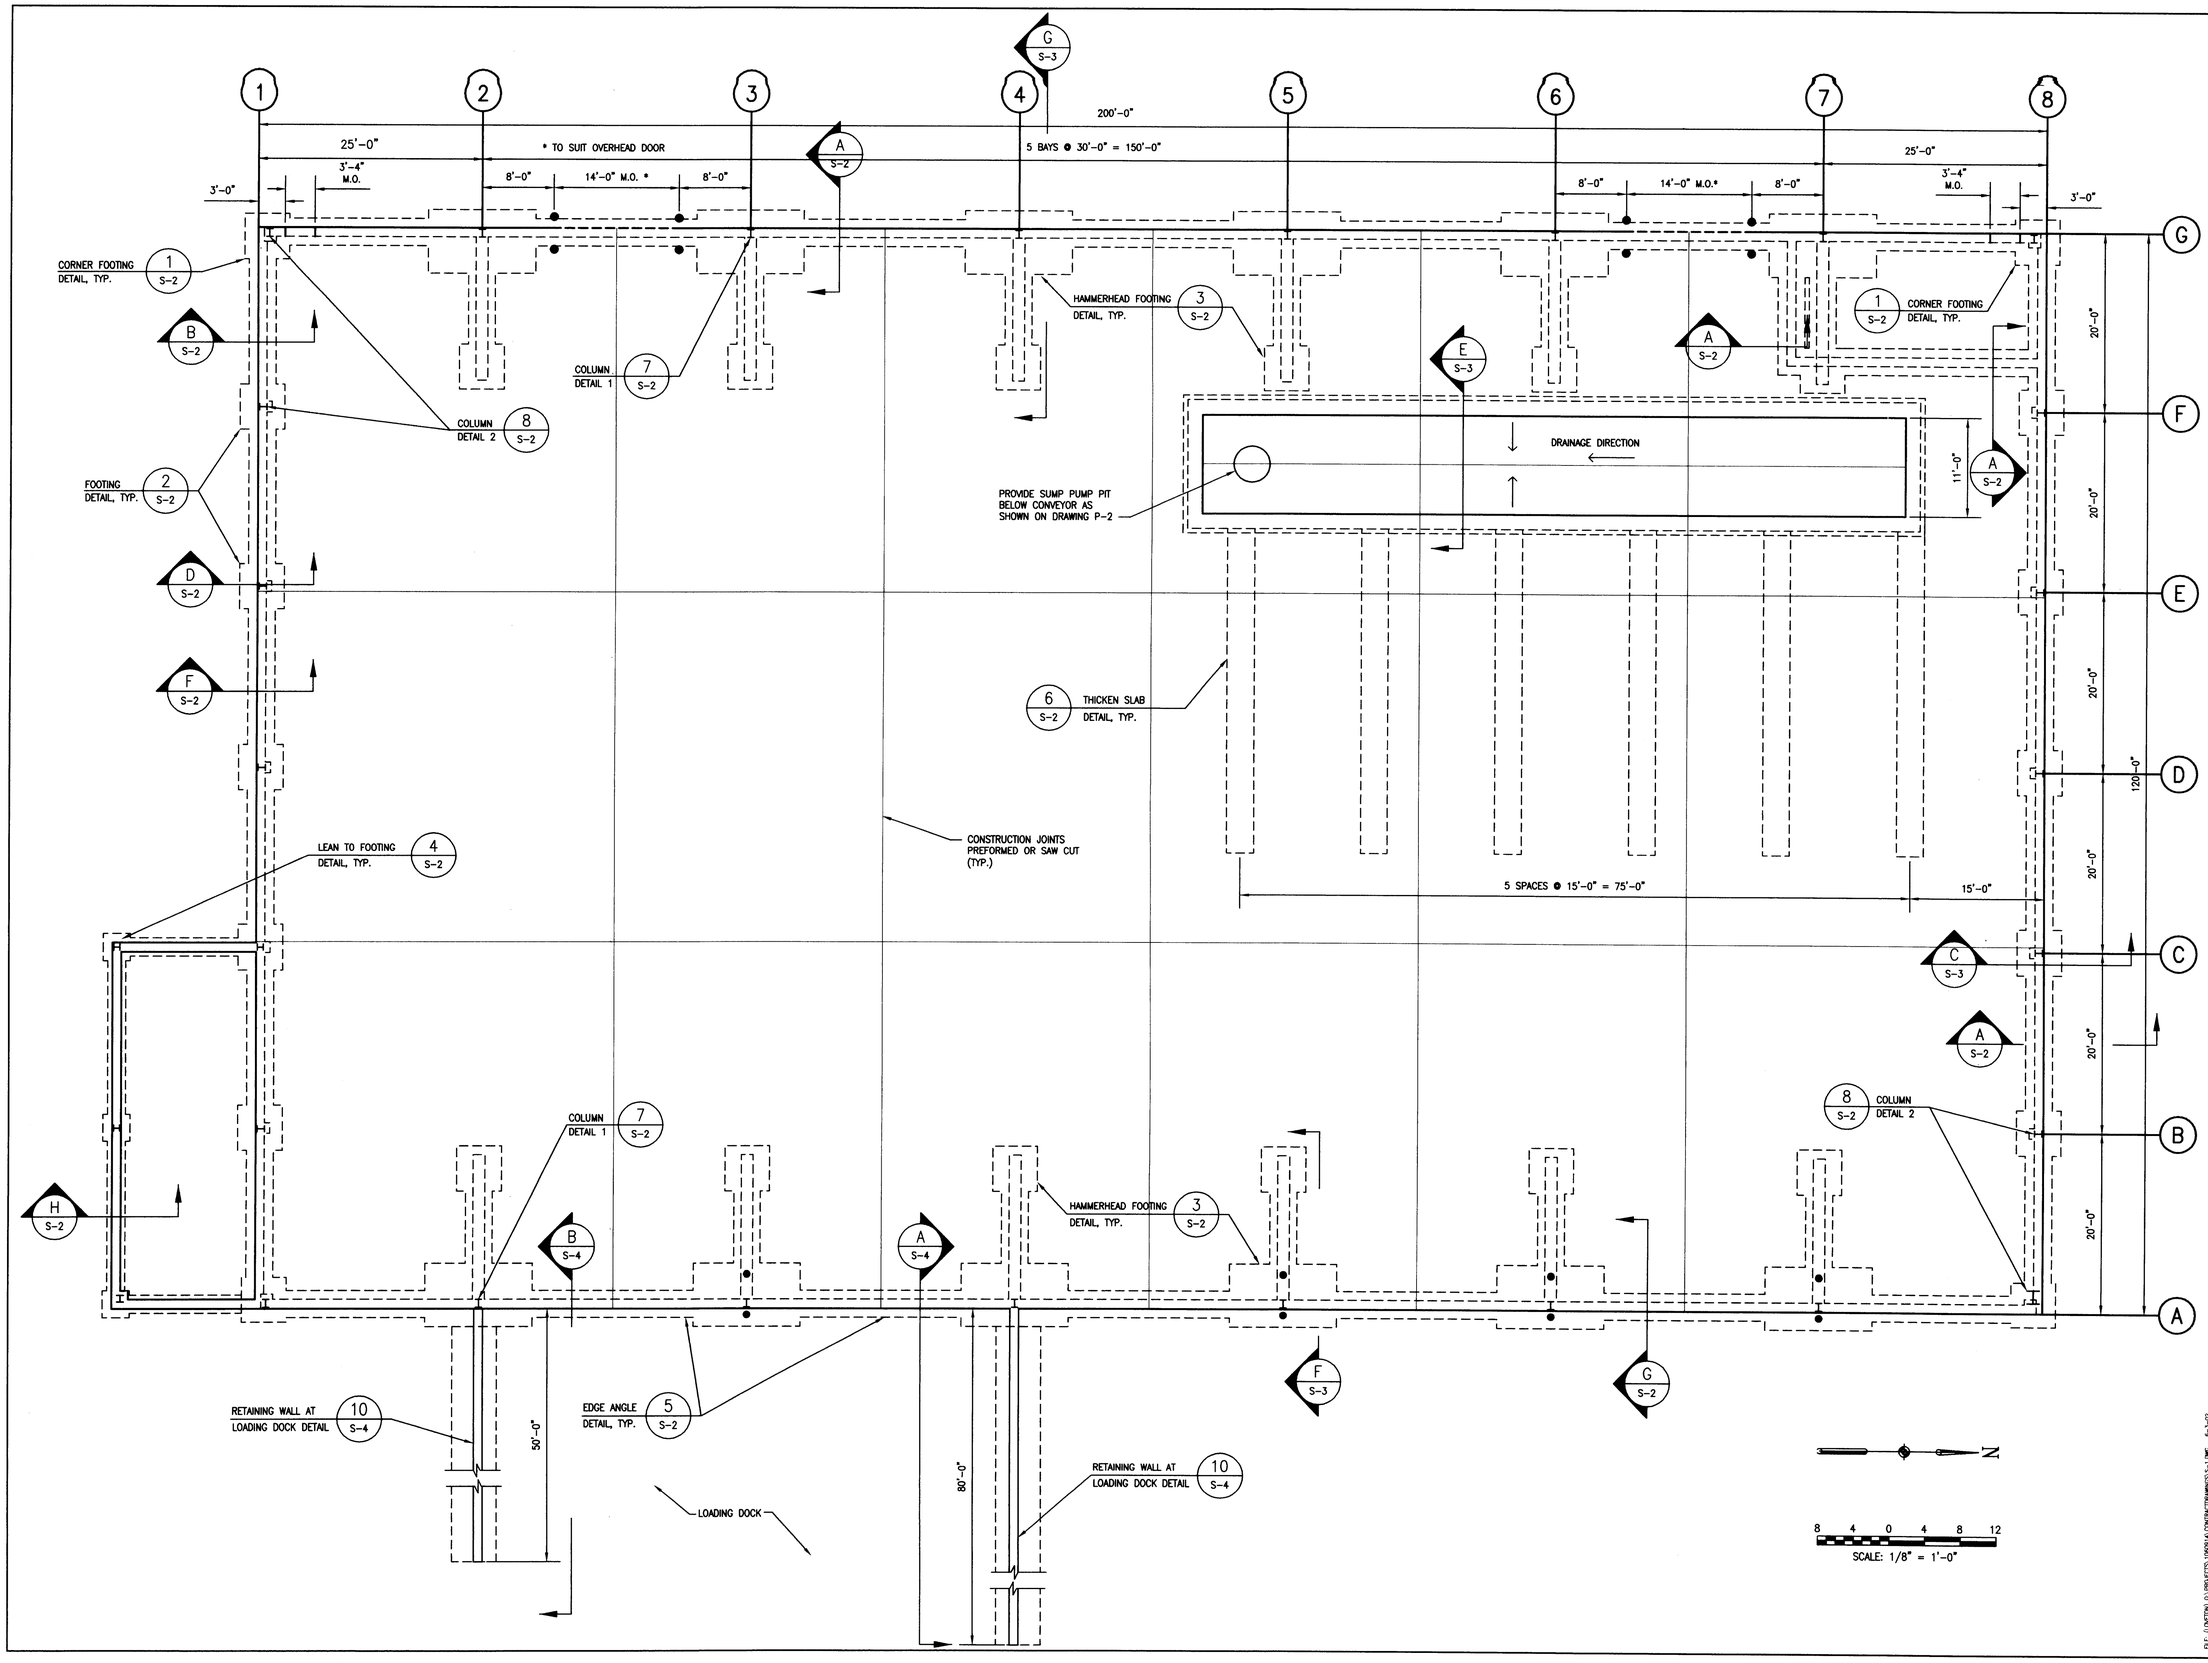

REVISIONS

NO.	DATE	BY	DESCRIPTION

SEAL

STATE OF MARYLAND GEORGE A. TAYLOR II REGISTERED PROFESSIONAL ENGINEER

CENTRAL LANDFILL FACILITY SITE
MUNICIPAL SOLID WASTE RECOVERY FACILITY

WORCESTER COUNTY, MARYLAND

FOUNDATION/FOOTING PLAN

EA ENGINEERING, SCIENCE, AND TECHNOLOGY

Loveton Center
15 Loveton Circle
Sparks, Maryland 21152
(410) 771-4950

DATE	MAY 2002
DESIGNED BY	DOK
DRAWN BY	FDV
CHECKED BY	GAT
PROJECT MANAGER	GAT
PROJECT NUMBER	10609.14
SCALE	AS SHOWN
FILE NAME	S-1
DRAWING NUMBER	S-1
SHEET NUMBER	17 OF 31

FILE: (LOVETON) Q:\PROJECTS\10609\4.CONTRACTDWGS\S-1.DWG Fr-1-02