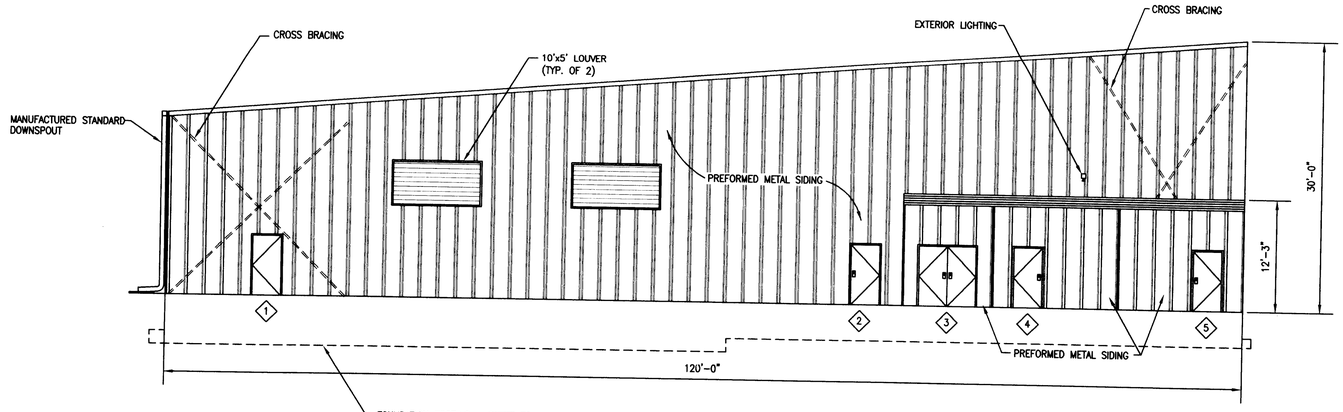

SOUTH ELEVATION
SCALE 1/8" = 1'-0"

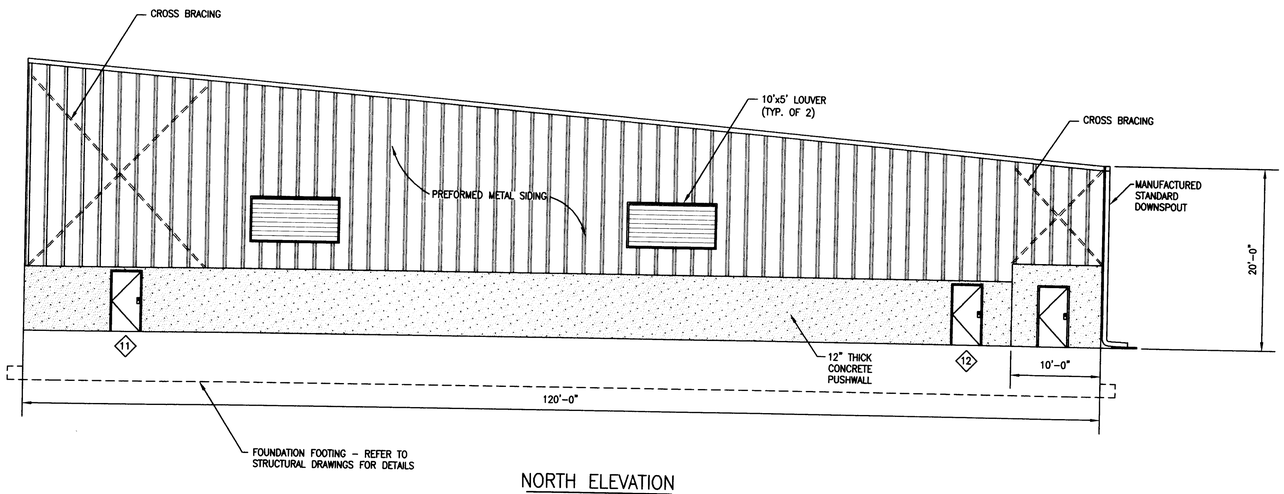

NORTH ELEVATION
SCALE 1/8" = 1'-0"

8 4 0 4 8 12
SCALE: 1/8" = 1'-0"

REVISIONS

NO.	DATE	BY	DESCRIPTION

SEAL

STATE OF MARYLAND
GEOFFREY A. KEARNEY
No. 23851
REGISTERED
PROFESSIONAL ENGINEER

CENTRAL LANDFILL FACILITY SITE
MUNICIPAL SOLID WASTE RECOVERY FACILITY
WORCESTER COUNTY, MARYLAND

NORTH & SOUTH ELEVATIONS

EA ENGINEERING, SCIENCE, AND TECHNOLOGY
Loveton Center
15 Loveton Circle
Sparks, Maryland 21152
(410) 771-4950

DATE	MAY 2002
DESIGNED BY	DOK
DRAWN BY	FDV
CHECKED BY	GAT
PROJECT MANAGER	GCG
PROJECT NUMBER	10609.14
SCALE	AS SHOWN
FILE NAME	A-3
DRAWING NUMBER	A-3
SHEET NUMBER	10 OF 31

FILE: (LOKTON) Q:\PROJECTS\10609\4\CONTRACTDRAWINGS\A-3.DWG 6-3-02