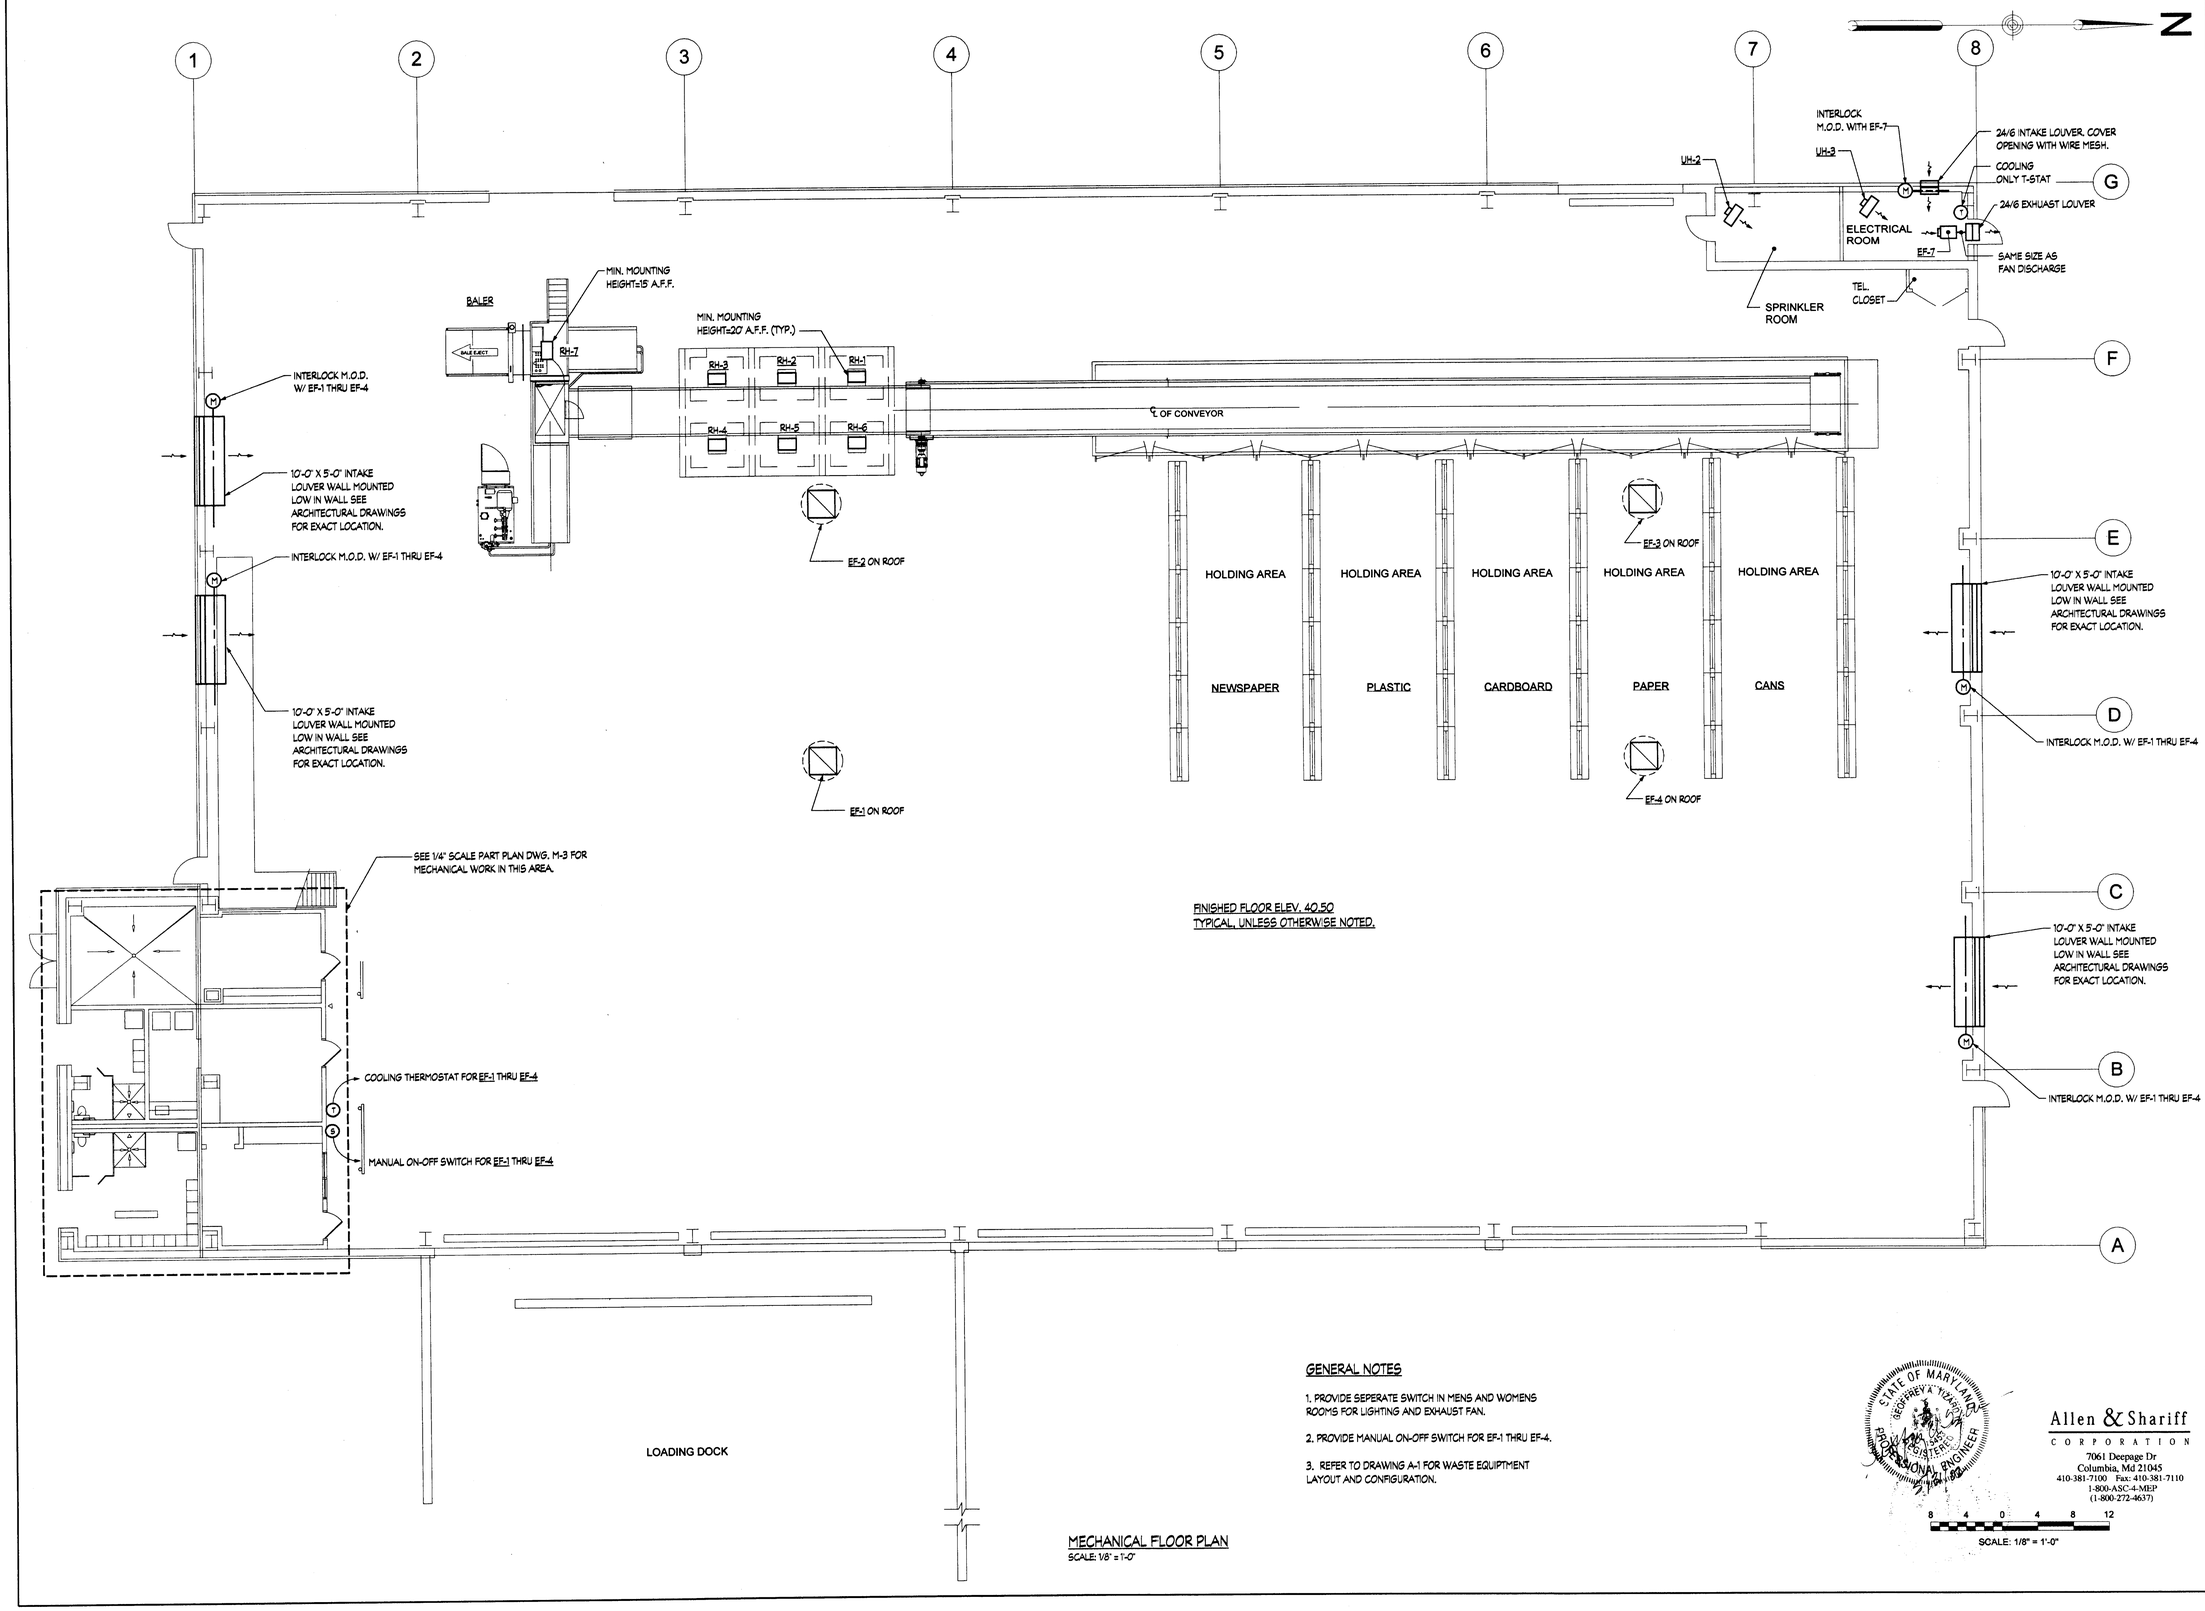

GENERAL NOTES

1. PROVIDE SEPERATE SWITCH IN MENS AND WOMENS ROOMS FOR LIGHTING AND EXHAUST FAN.
2. PROVIDE MANUAL ON-OFF SWITCH FOR EF-1 THRU EF-4.
3. REFER TO DRAWING A-1 FOR WASTE EQUIPTMENT LAYOUT AND CONFIGURATION.

MECHANICAL FLOOR PLAN

SCALE: 1/8" = 1'-0"

STATE OF MARYLAND
GEOFFREY A. HYZAKOS
No. 23 REGISTERED PROFESSIONAL ENGINEER
5/31/02

Allen & Shariff
CORPORATION
7061 Deepage Dr
Columbia, Md 21045
410-381-7100 Fax: 410-381-7110
1-800-ASC-4-MEP
(1-800-272-4637)

8 4 0 4 8 12
SCALE: 1/8" = 1'-0"

NO.	DATE	BY	REVISIONS DESCRIPTION

SEAL

STATE OF MARYLAND
GEOFFREY A. HYZAKOS
No. 23 REGISTERED PROFESSIONAL ENGINEER
5/31/02

CENTRAL LANDFILL FACILITY SITE
MUNICIPAL SOLID WASTE RECOVERY FACILITY
WORCESTER COUNTY, MARYLAND

FLOOR PLAN - MECHANICAL

EA®
EA ENGINEERING, SCIENCE, AND TECHNOLOGY
Loveton Center
15 Loveton Circle
Sparks, Maryland 21152
(410) 771-4950

DATE	MAY 2002
DESIGNED BY	JCH
DRAWN BY	NLM
CHECKED BY	JCH
PROJECT MANAGER	GAT
PROJECT NUMBER	10609.14
SCALE	1/8" = 1'-0"
FILE NAME	FLOOR PLAN
DRAWING NUMBER	M-2
SHEET NUMBER	26 OF 31

FILE: L:\LOVETON\G-PROJECTS\10609-14-CONTRACTOR\MM30A1.DWG 05-30-02

ASC PROJECT #01068