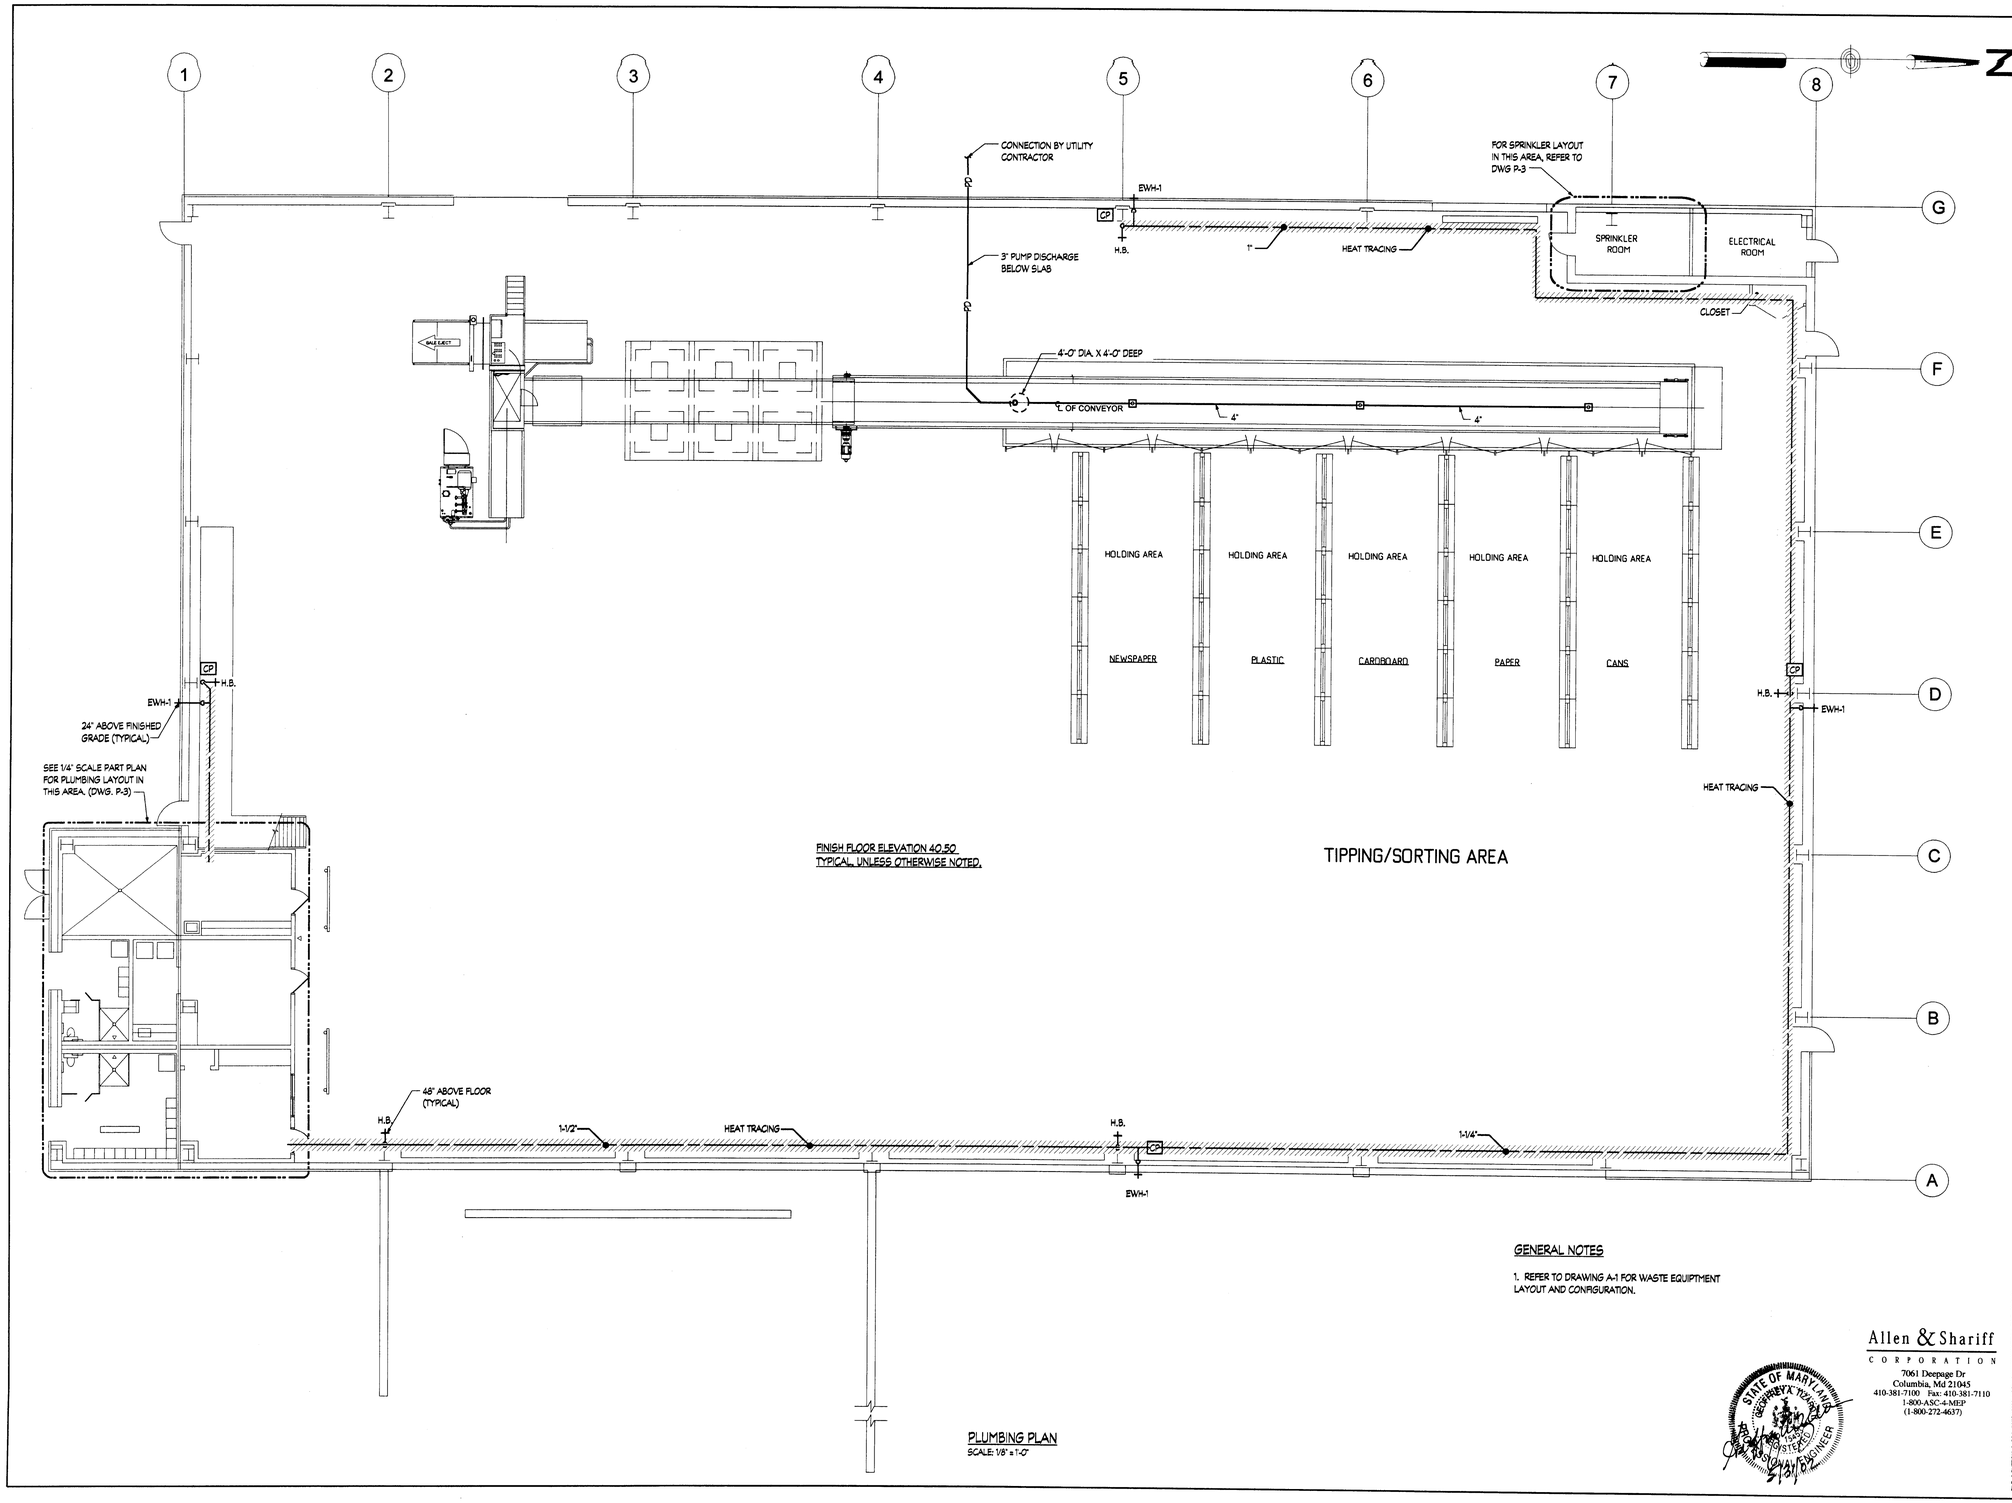

PLUMBING PLAN
SCALE: 1/8" = 1'-0"

GENERAL NOTES

1. REFER TO DRAWING A-1 FOR WASTE EQUIPTMENT LAYOUT AND CONFIGURATION.

Allen & Shariff
CORPORATION
7061 Deepage Dr
Columbia, Md 21045
410-381-7100 Fax: 410-381-7110
1-800-ASC-4-MEP
(1-800-272-4637)

STATE OF MARYLAND GEOFFREY K. TOZER PROFESSIONAL ENGINEER
5/31/02

NO.	DATE	BY	DESCRIPTION

REVISIONS

SEAL

STATE OF MARYLAND RICHARD HOSTETTER PROFESSIONAL ENGINEER
5/31/02

CENTRAL LANDFILL FACILITY SITE
MUNICIPAL SOLID WASTE RECOVERY FACILITY
WORCESTER COUNTY, MARYLAND

FLOOR PLAN - PLUMBING

EA ENGINEERING, SCIENCE AND TECHNOLOGY
Loveton Center
15 Loveton Circle
Sparks, Maryland 21152
(410) 771-4950

DATE	MAY 2002
DESIGNED BY	KP
DRAWN BY	KP
CHECKED BY	RH
PROJECT MANAGER	GAT
PROJECT NUMBER	10609.14
SCALE	1/8" = 1'-0"
FILE NAME	FLOOR PLAN
DRAWING NUMBER	P-2
SHEET NUMBER	29 OF 31

FILE: J:\LOVETON\10609\14\CONTRACTS\DRAWINGS\A-1.DWG 02-06-02

ASC PROJECT #01068