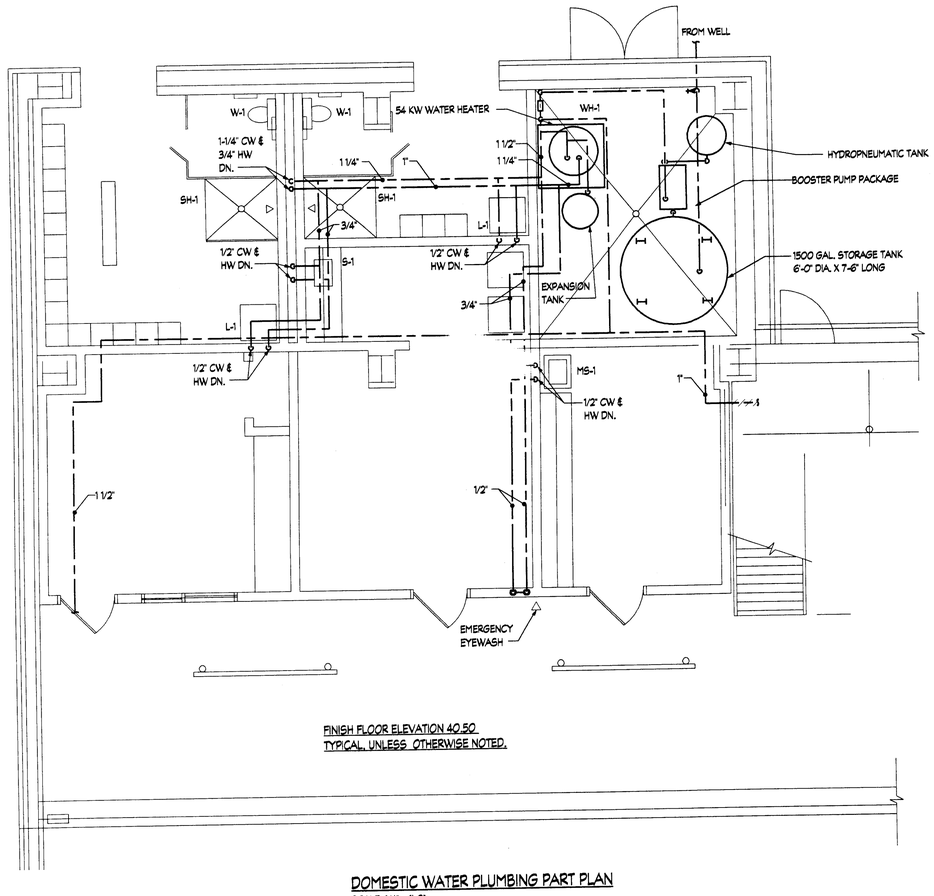

FINISH FLOOR ELEVATION 40.50
TYPICAL, UNLESS OTHERWISE NOTED.

DOMESTIC WATER PLUMBING PART PLAN
SCALE: 1/4" = 1'-0"

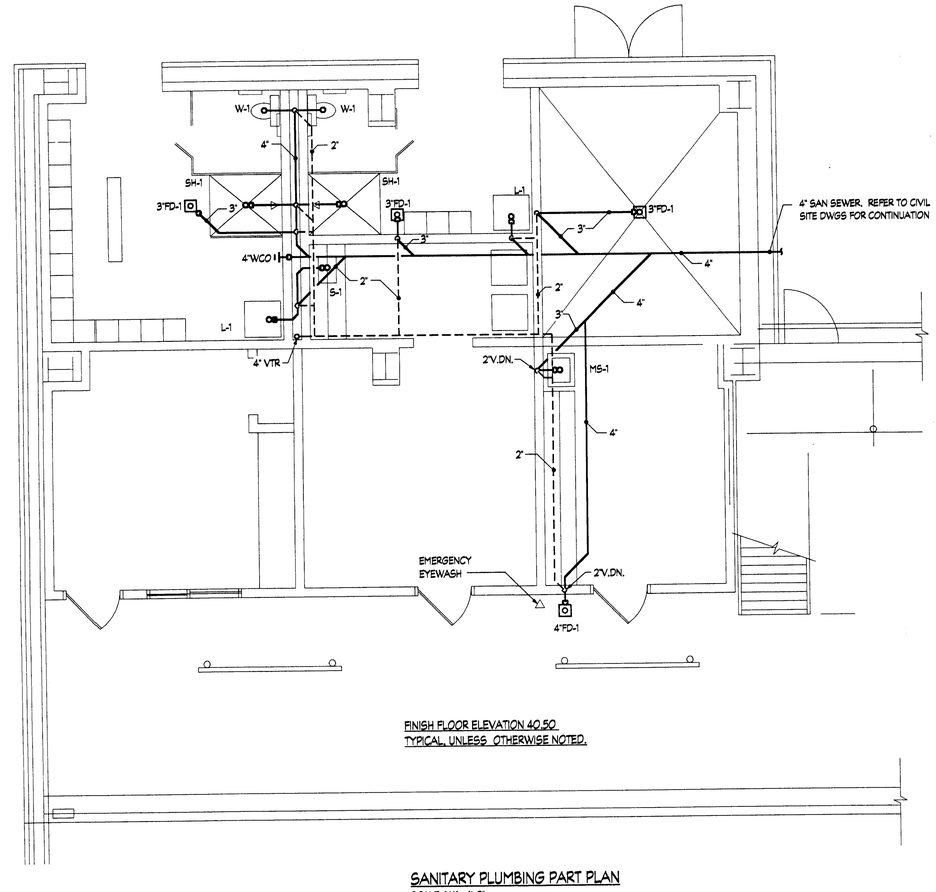

FINISH FLOOR ELEVATION 40.50
TYPICAL, UNLESS OTHERWISE NOTED.

SANITARY PLUMBING PART PLAN
SCALE: 1/4" = 1'-0"

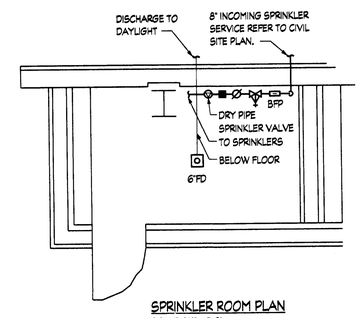

SPRINKLER ROOM PLAN
SCALE: 1/4" = 1'-0"

Allen & Shariff
CORPORATION
7061 Deepage Dr
Columbia, Md 21045
410-381-7100 Fax: 410-381-7110
1-800-ASC-4-MEP
(1-800-272-4637)

N

REVISIONS			
NO	DATE	BY	DESCRIPTION

SEAL

STATE OF MARYLAND
WILLIAM HAND ALLEN
NO. 19408
REGISTERED
PROFESSIONAL ENGINEER

5/31/02

CENTRAL LANDFILL FACILITY SITE
MUNICIPAL SOLID WASTE RECOVERY FACILITY
WORCESTER COUNTY, MARYLAND

PART PLAN - PLUMBING

EA ENGINEERING, SCIENCE AND TECHNOLOGY
Lovaton Center
15 Lovaton Circle
Sparks, Maryland 21152
(410) 771-4950

DATE	MAY 2002
DESIGNED BY	KP
DRAWN BY	KP
CHECKED BY	RH
PROJECT MANAGER	GAT
PROJECT NUMBER	10609.14
SCALE	1/8" = 1'-0"
FILE NAME	PART PLAN
DRAWING NUMBER	P-3
SHEET NUMBER	30 OF 31

FILE: E:\CONTZOVLD\PROJECTS\10609\CONTRACTDWG\WSGSA-1.DWG 05-28-02

ASC PROJECT #01068