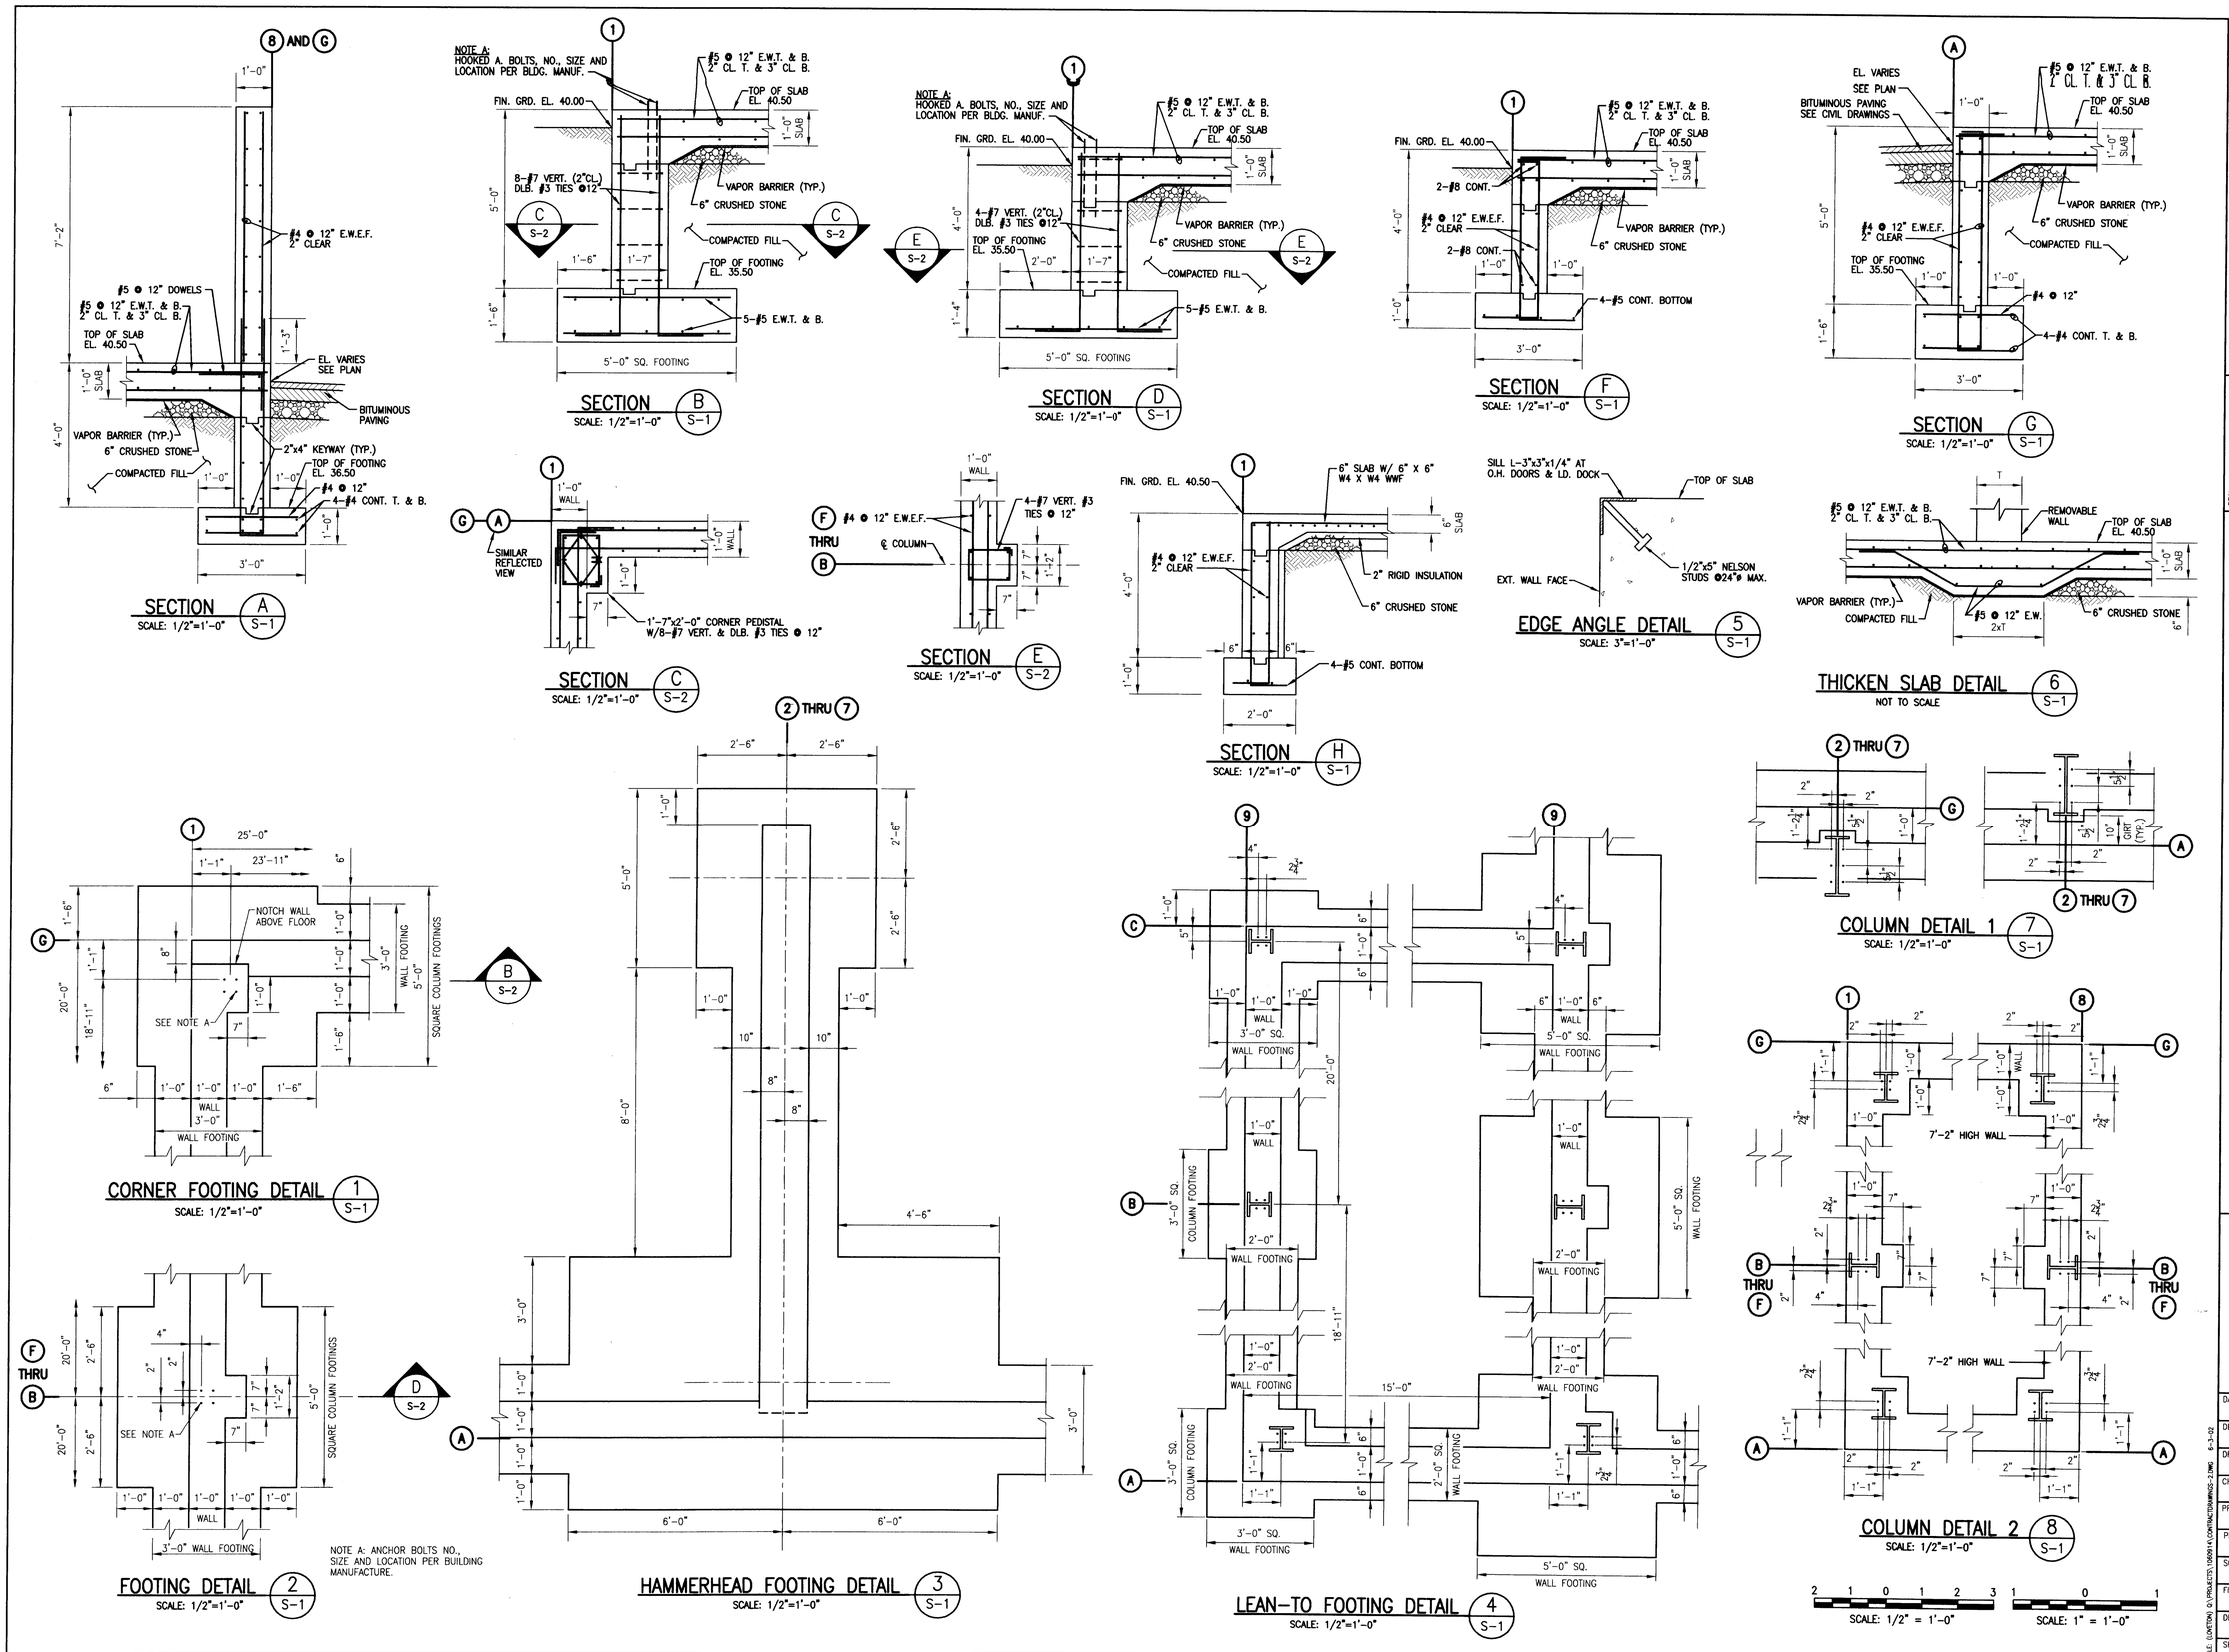

REVISIONS			
NO.	DATE	BY	DESCRIPTION

SEAL

STATE OF MARYLAND
GEORGE A. TYLER
No. 11000
REGISTERED PROFESSIONAL ENGINEER

CENTRAL LANDFILL FACILITY SITE
MUNICIPAL SOLID WASTE RECOVERY FACILITY

WORCESTER COUNTY, MARYLAND

FOUNDATION/FOOTING DETAILS

EA ENGINEERING, SCIENCE, AND TECHNOLOGY

Loveton Center
15 Loveton Circle
Sparks, Maryland 21152
(410) 771-4950

DATE	MAY 2002
DESIGNED BY	DOK
DRAWN BY	FDV
CHECKED BY	GAT
PROJECT MANAGER	GAT
PROJECT NUMBER	10609.14
SCALE	AS SHOWN
FILE NAME	S-2
DRAWING NUMBER	S-2
SHEET NUMBER	18 OF 31

FILE: (LOVETON) Q:\PROJECTS\10609\14\CONTRACT\MAPINFO-2.DWG 6-3-02